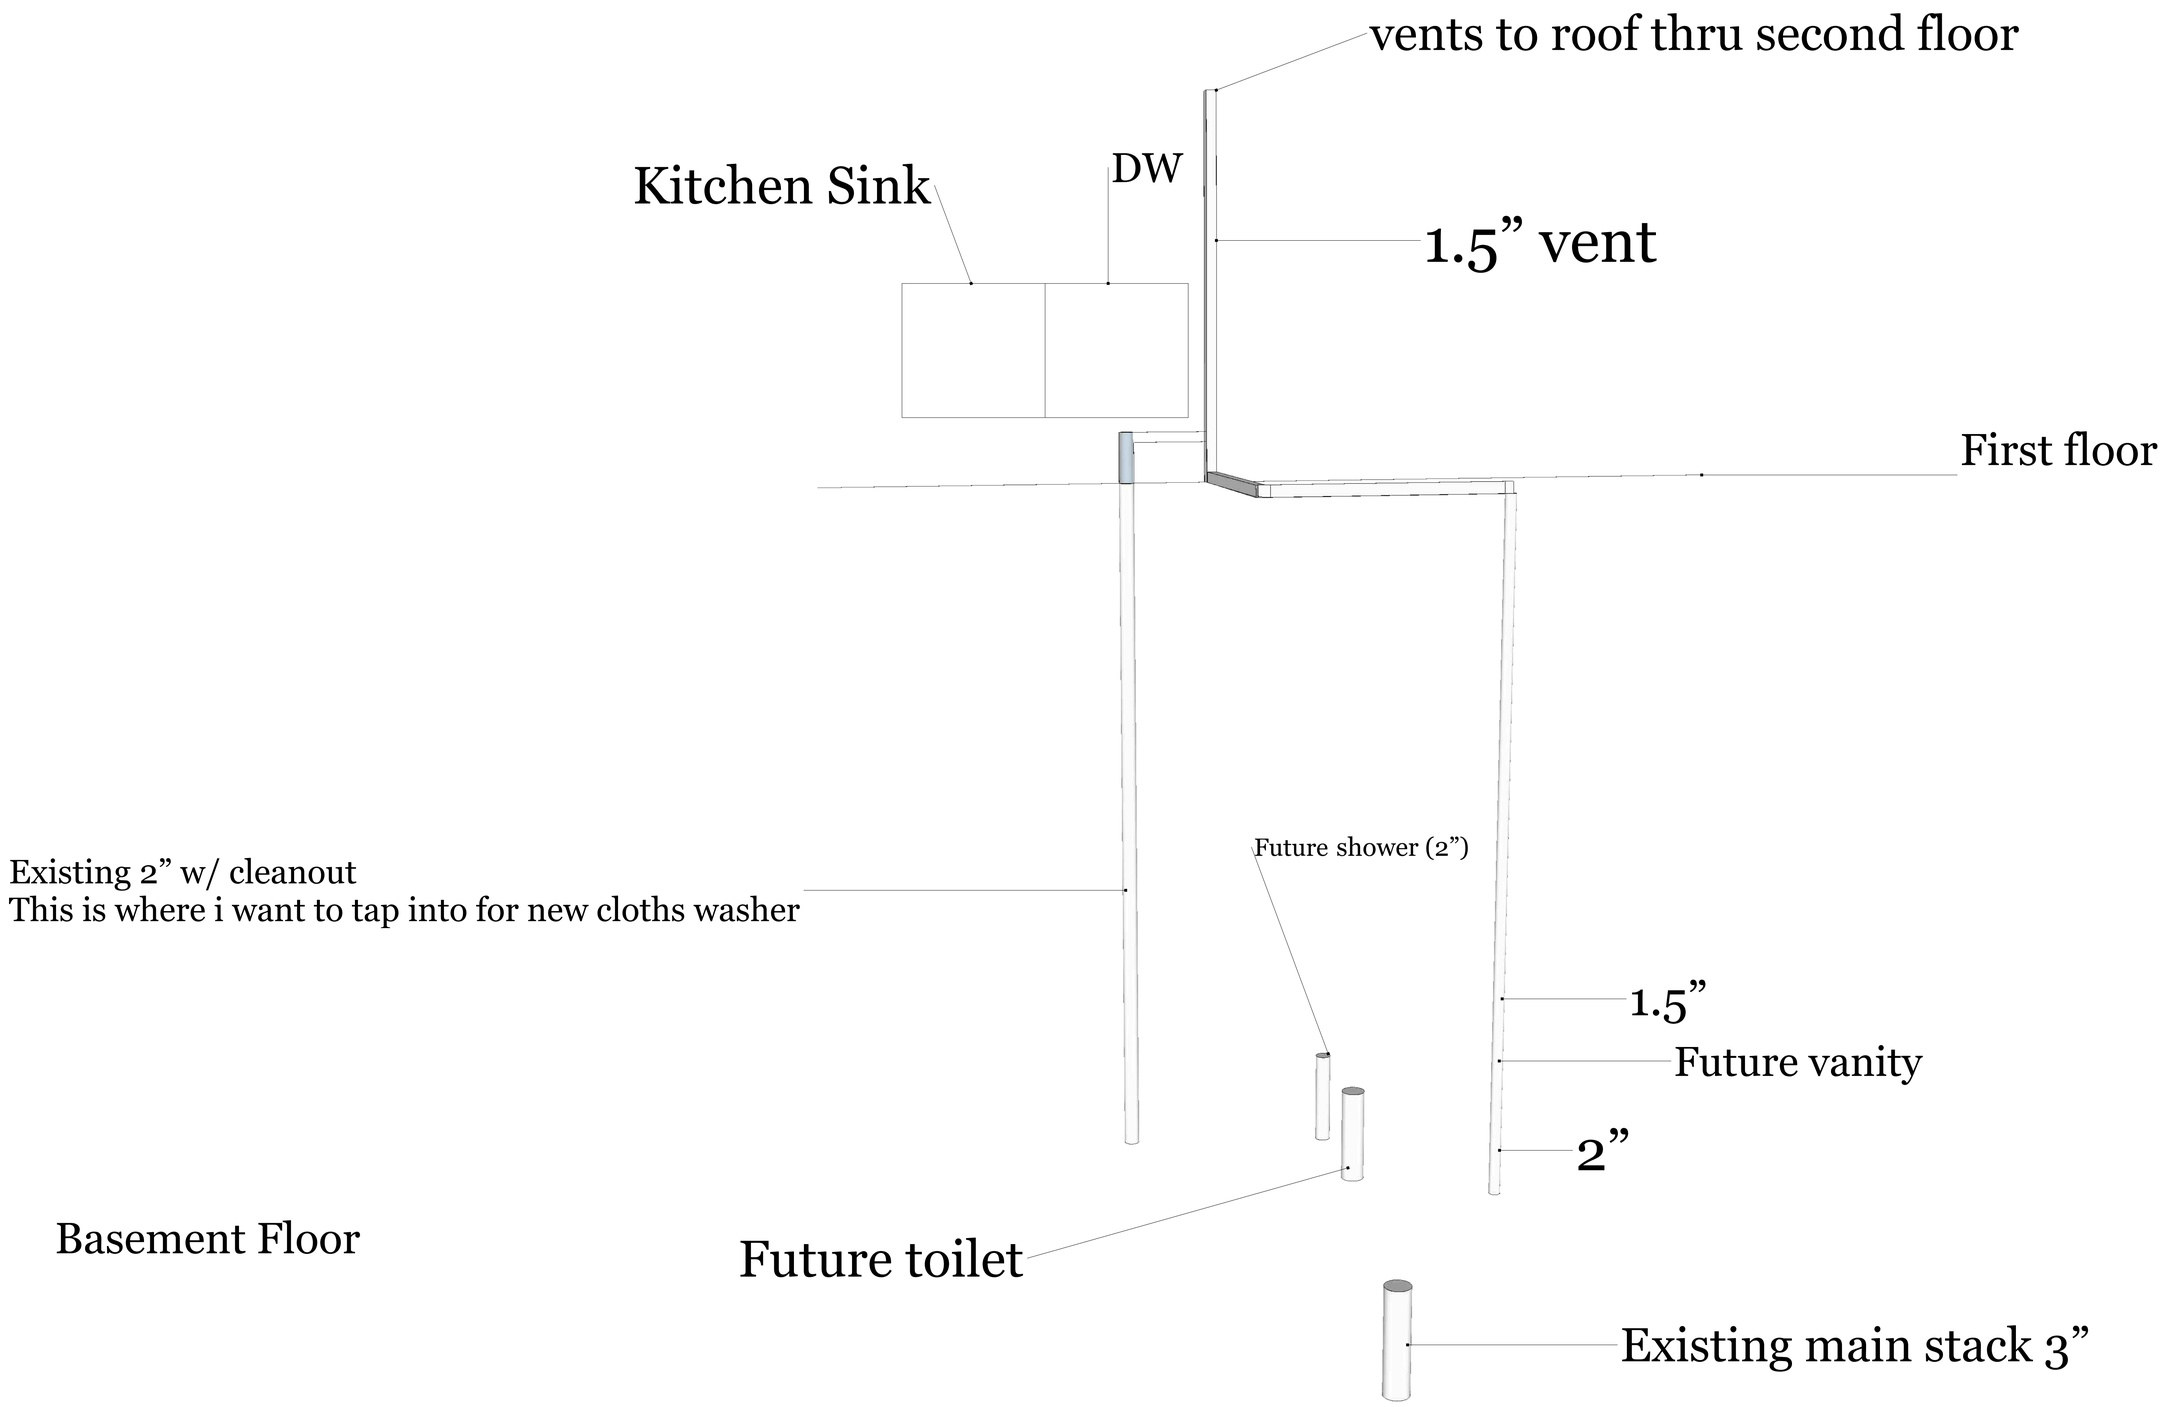
vents to roof thru second floor
Kitchen Sink
DW
1.5” vent
First floor
Existing 2” w/ cleanout
This is where i want to tap into for new cloths washer
Future shower (2”)
1.5”
Future vanity
2”
Basement Floor
Future toilet
Existing main stack 3”