LAUNDRY ROOM

HALLWAY

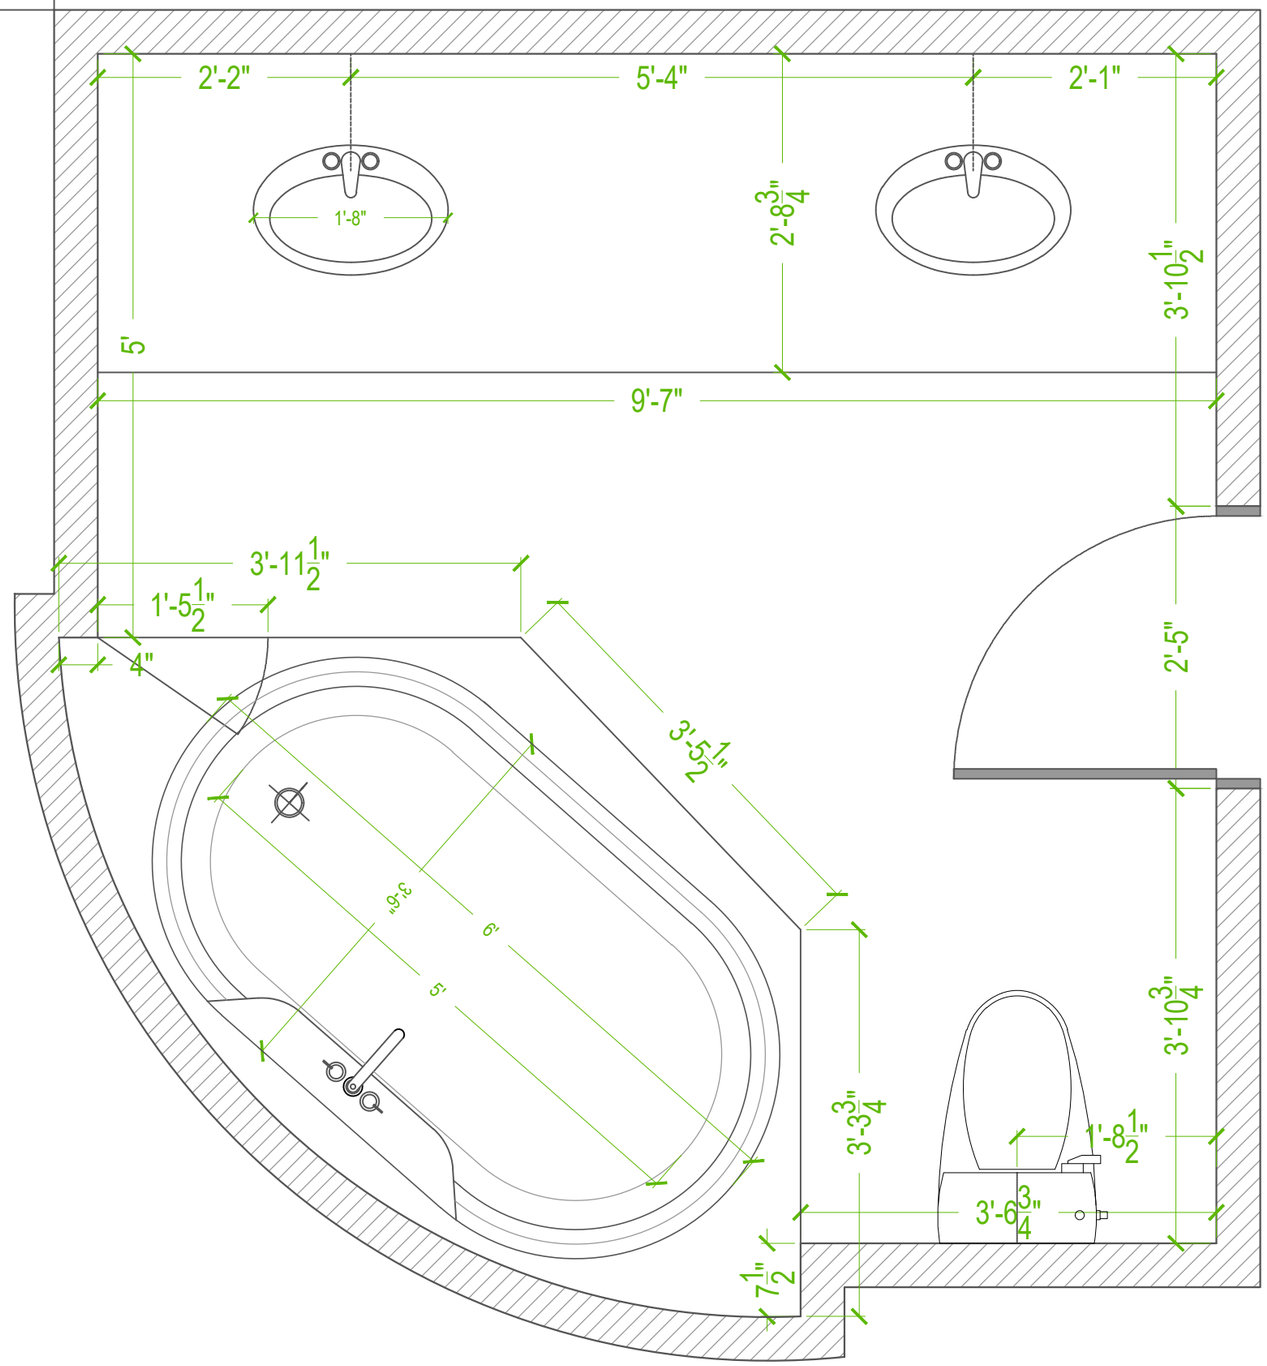

PROJECT TITLE			Rev.	AMENDMENT DESCRIPTION	DATE
DRAWING BATHROOM EXISTING FLOOR PLAN	CLIENT NAME	COMPANY NAME p: XXXX m: XXXX w: XXXX a: XXXX			
A3 SHEET					
ALL RIGHTS RESERVED. NO REPRODUCTION UNLESS WRITTEN CONSENT GIVEN					

DRAWN BY:

SCALE 3/4"= 1'-0"

DATE DATE

JOB-DRAWING No.

DWG 01

A