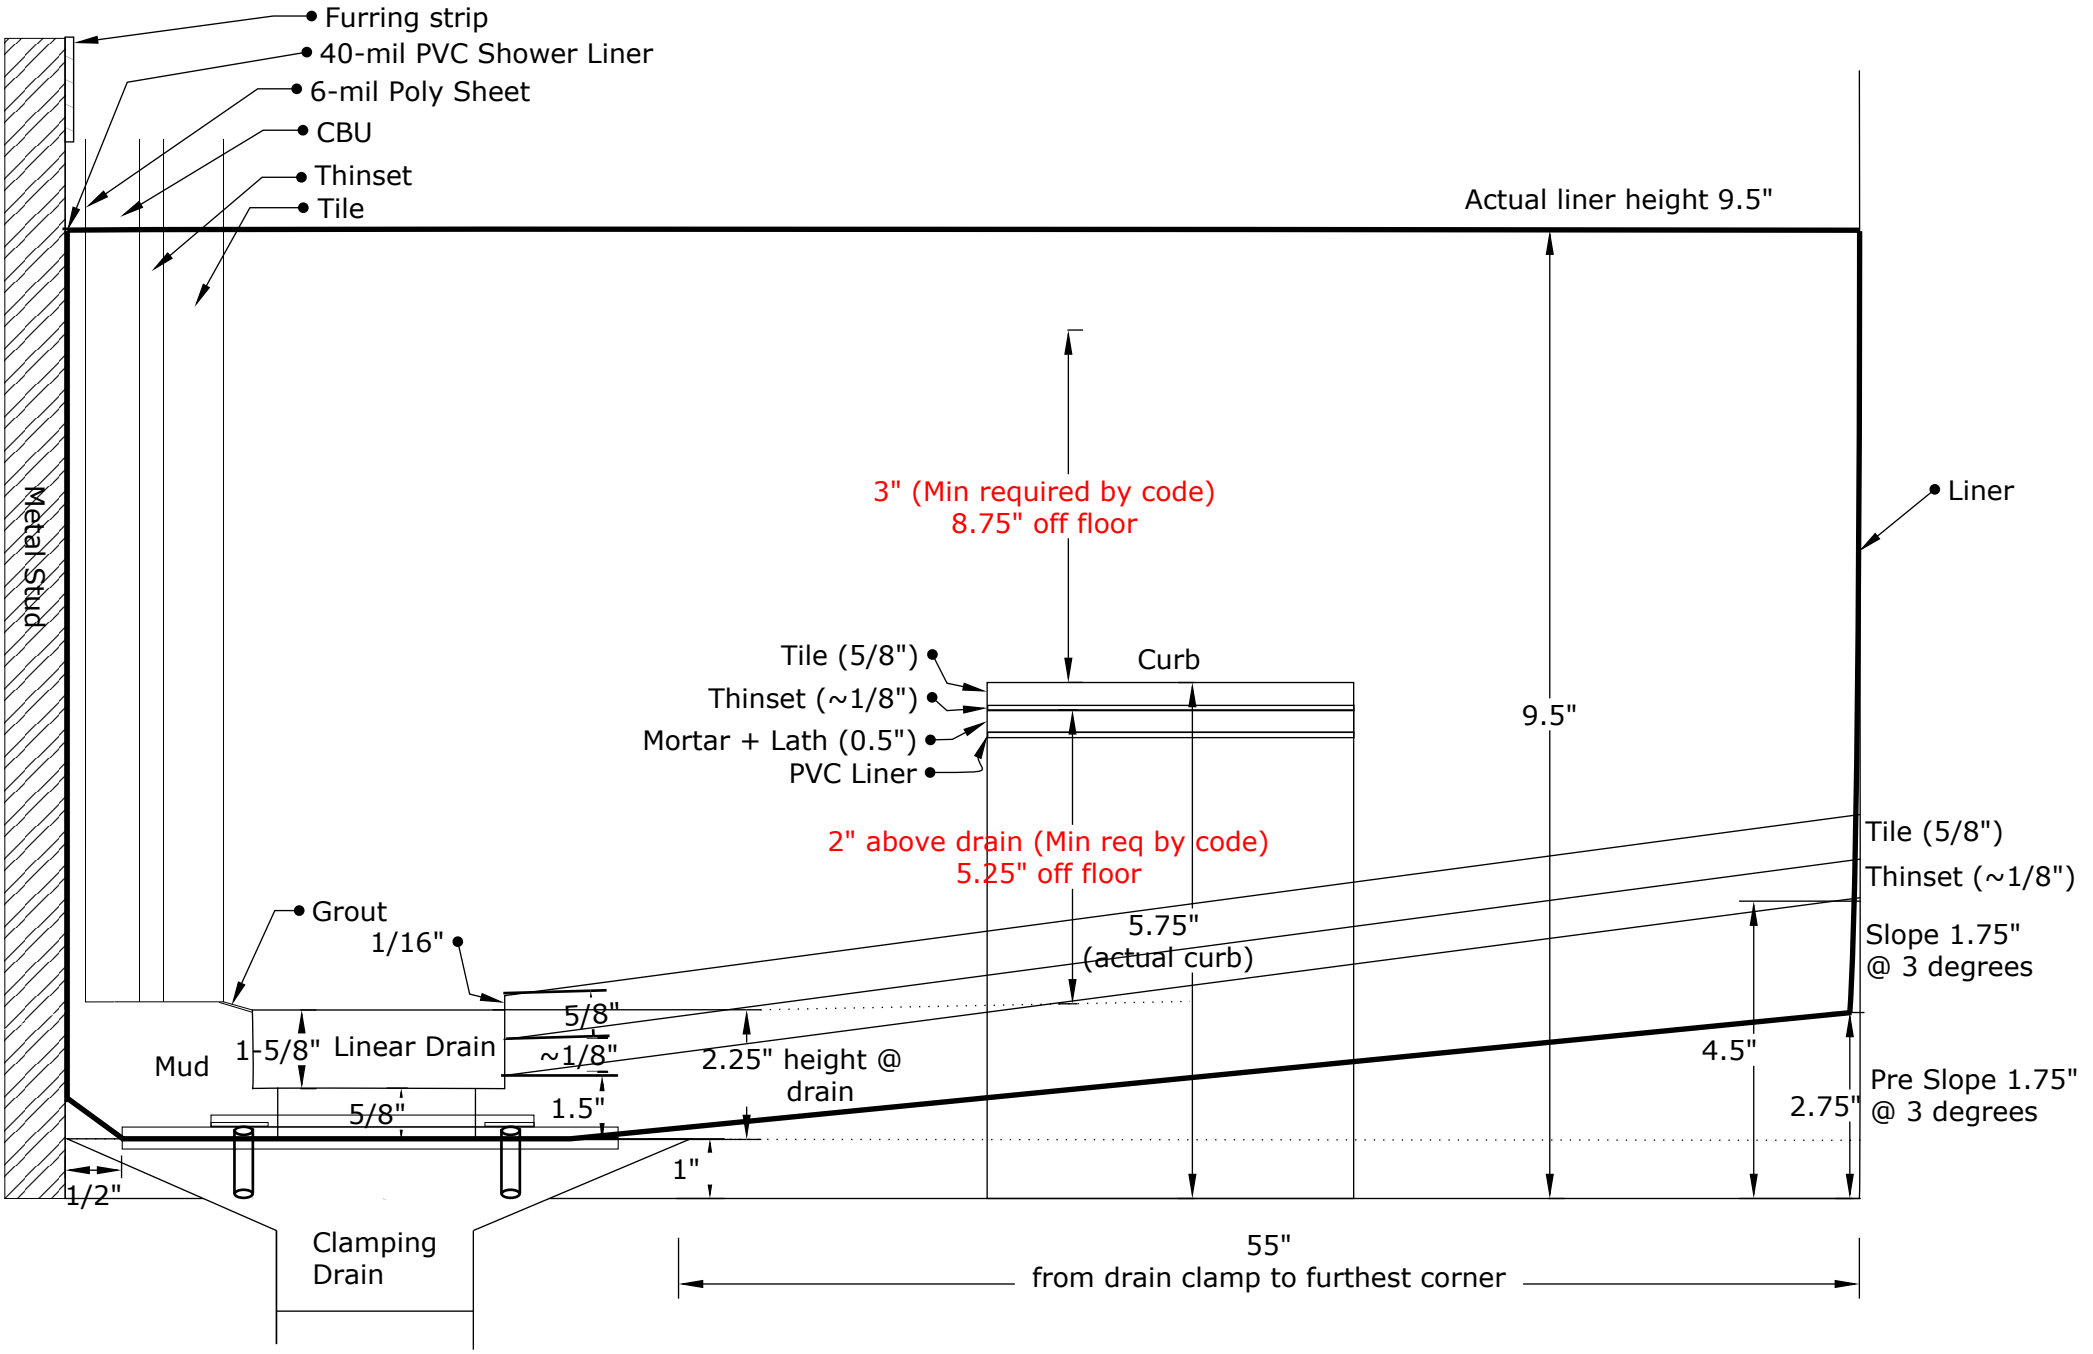
Furring strip
40-mil PVC Shower Liner
6-mil Poly Sheet
CBU
Thinset
Tile
Actual liner height 9.5"
Metal Stud
3" (Min required by code)
8.75" off floor
Liner
Tile (5/8")
Thinset (~1/8")
Mortar + Lath (0.5")
PVC Liner
Curb
9.5"
2" above drain (Min req by code)
5.25" off floor
Tile (5/8")
Thinset (~1/8")
Grout
1/16"
5.75"
(actual curb)
Slope 1.75"
@ 3 degrees
5/8"
~1/8"
1.5"
1-5/8" Linear Drain
Mud
2.25" height @
drain
4.5"
Pre Slope 1.75"
@ 3 degrees
2.75"
5/8"
1"
1/2"
Clamping
Drain
55"
from drain clamp to furthest corner