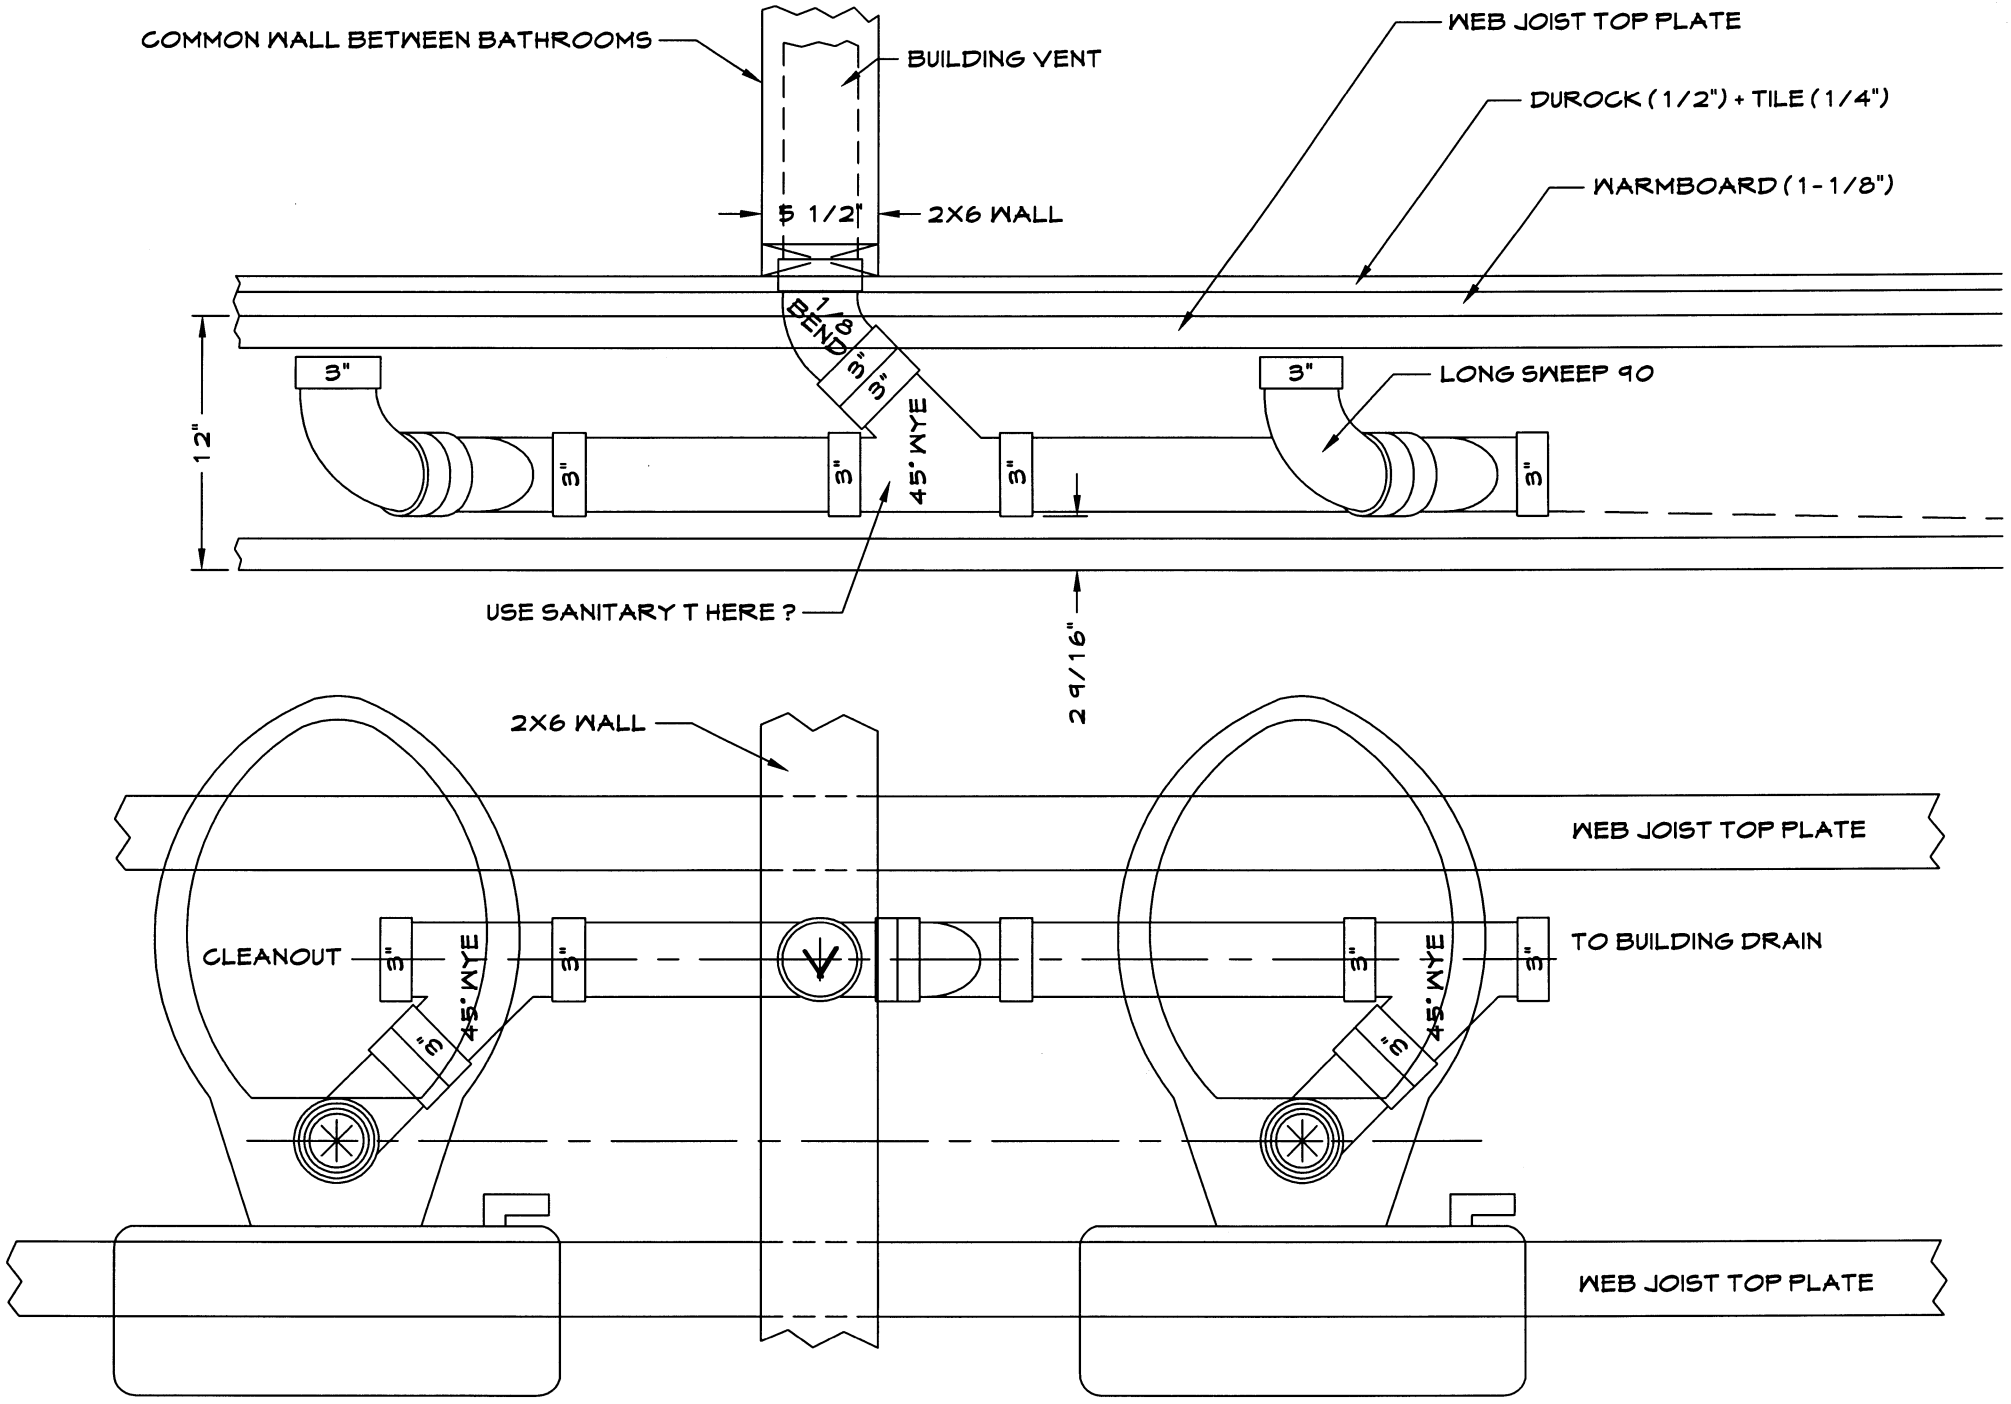
COMMON WALL BETWEEN BATHROOMS
BUILDING VENT
WEB JOIST TOP PLATE
DUROCK (1/2") + TILE (1/4")
WARMBOARD (1-1/8")
5 1/2"
2X6 WALL
1/8 BEND
3"
3"
3"
LONG SWEEP 90
45° WYE
12"
USE SANITARY T HERE ?
29/16"
2X6 WALL
WEB JOIST TOP PLATE
CLEANOUT
TO BUILDING DRAIN
45° WYE
WEB JOIST TOP PLATE